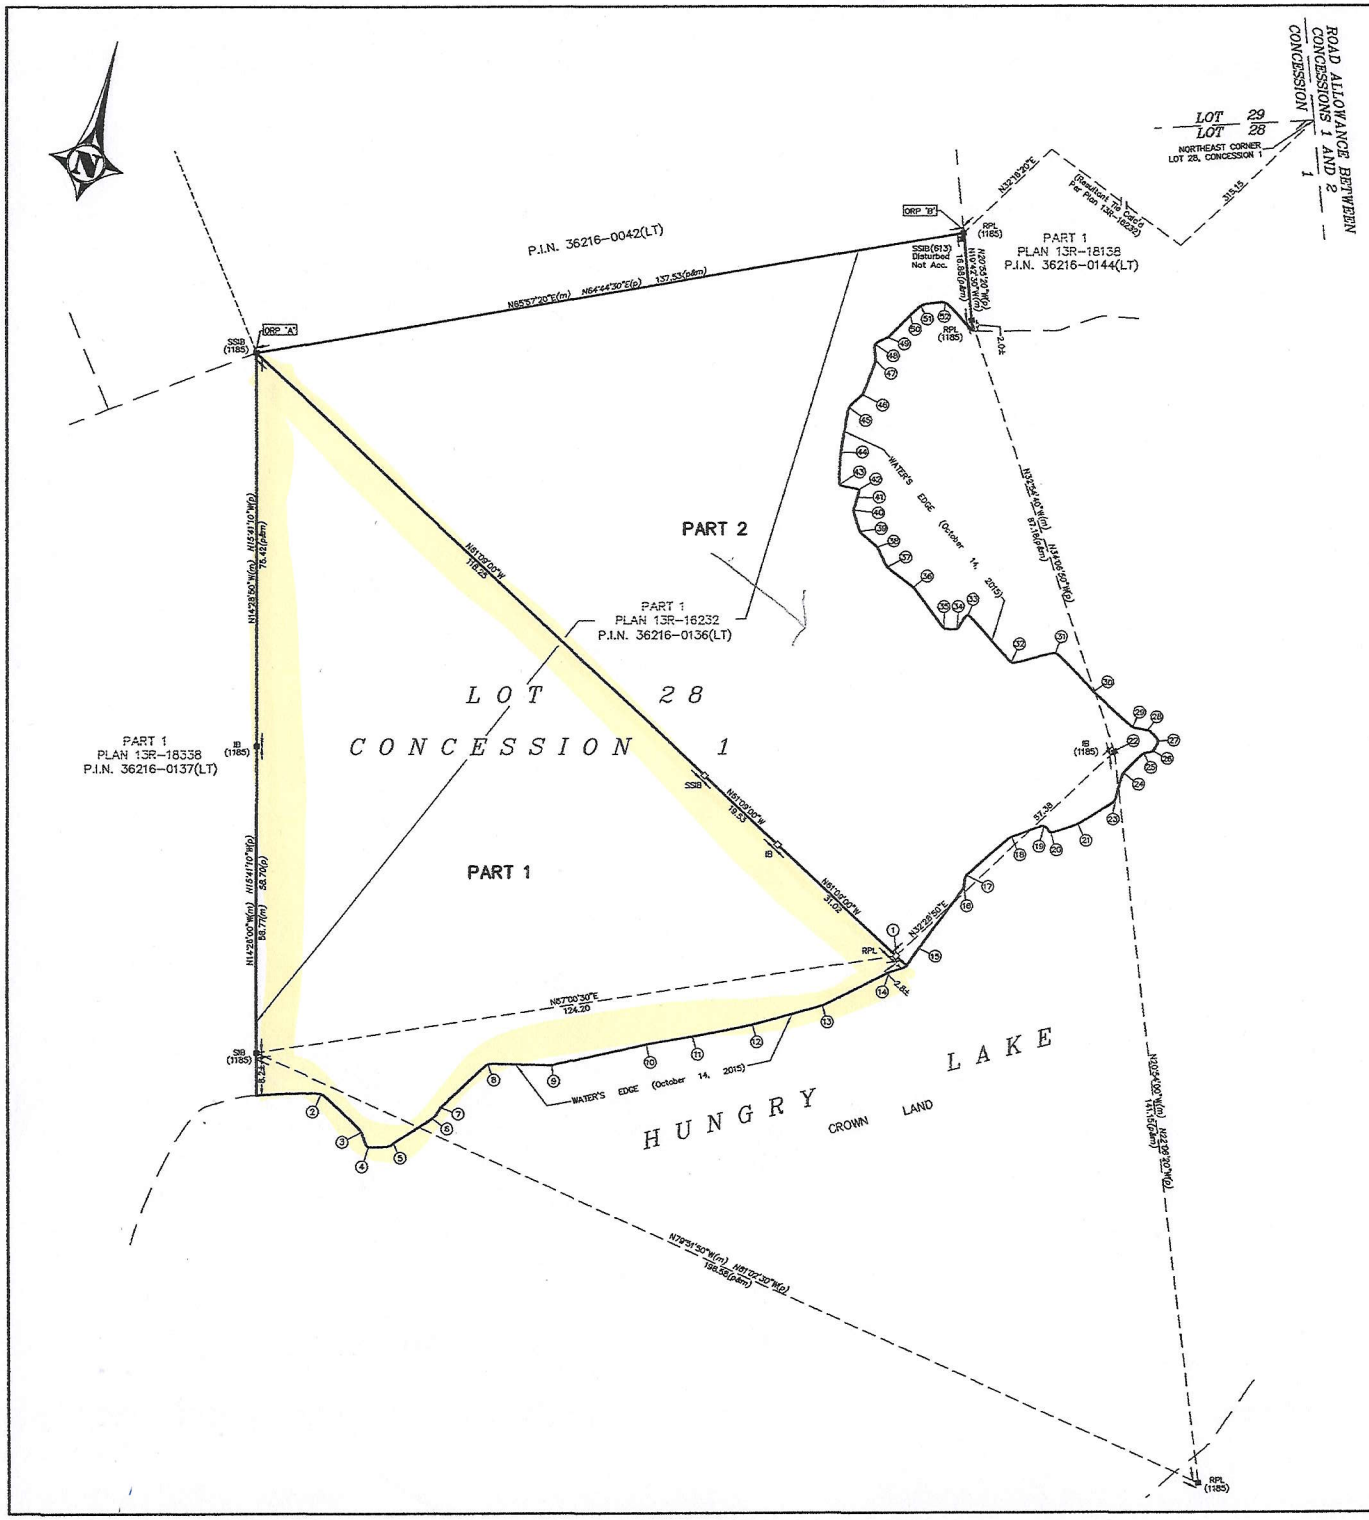

I REQUIRE THIS PLAN TO BE DEPOSITED UNDER THE LAND TITLES ACT.

DATE _____

JOHN F. GOLTZ O.L.S.

PLAN 13R–

RECEIVED AND DEPOSITED

DATE _____

REPRESENTATIVE FOR THE LAND REGISTRAR FOR THE LAND TITLES DIVISION OF FRONTENAC (No. 13)

SCHEDULE

PART	LOT	CON	P.I.N	AREA (ha.)
1	Pt of 28	1	Pt of 36216–0136(LT)	0.955±
2			Pt of 36216–0136(LT)	1.009±

NOTE: PARTS 1 AND 2 COMPRISE ALL OF P.I.N. 36216–0136(LT).

PLAN OF SURVEY OF PART OF LOT 28 CONCESSION 1 GEOGRAPHIC TOWNSHIP OLDEN

TOWNSHIP OF CENTRAL FRONTENAC

COUNTY OF FRONTENAC

McINTOSH PERRY SURVEYING INC

SCALE 1 : 500

0 10 20 30 40 50 Metres

METRIC :

DISTANCES AND COORDINATES SHOWN ON THIS PLAN ARE IN METRES AND CAN BE CONVERTED TO FEET BY DIVIDING BY 0.3048.

SURVEYOR'S CERTIFICATE

I CERTIFY THAT:

1. THIS SURVEY AND PLAN ARE CORRECT AND IN ACCORDANCE WITH THE SURVEYS ACT, THE SURVEYORS ACT AND THE LAND TITLES ACT AND THE REGULATIONS MADE UNDER THEM.
2. THE SURVEY WAS COMPLETED ON THE 15TH DAY OF OCTOBER, 2015.

DATE

JOHN F. GOLTZ
ONTARIO LAND SURVEYOR

LEGEND AND NOTES

□	DENOTES	MONUMENT PLANTED
■	DENOTES	MONUMENT FOUND
IB	DENOTES	IRON BAR
SIB	DENOTES	STANDARD IRON BAR
SSIB	DENOTES	SHORT STANDARD IRON BAR
RPL	DENOTES	ROCK PLUG
RIB	DENOTES	ROUND IRON BAR
ACC.	DENOTES	ACCEPTED
FD.	DENOTES	FOUND
(m)	DENOTES	MEASURED
(p)	DENOTES	PLAN 13R–16232
(613)	DENOTES	R.F. MUCKLESTONE, OLS
(1185)	DENOTES	J.F. GOLTZ, OLS
(ORP)	DENOTES	OBSERVED REFERENCE POINT

DISTANCES SHOWN ON THIS PLAN ARE GROUND DISTANCES AND CAN BE CONVERTED TO GRID DISTANCES BY MULTIPLYING BY A COMBINED SCALE FACTOR OF 0.99864.

BEARINGS SHOWN ON THIS PLAN ARE UTM GRID BEARINGS, DERIVED FROM SIMULTANEOUS GPS OBSERVATIONS ON ORP A AND ORP B, SHOWN HEREON. THE RESULTING BEARING BETWEEN ORPS A AND B IS N 41° 24' 50" W, REFERRED TO THE CENTRAL MERIDIAN OF UTM ZONE 18, (75° 00' WEST LONGITUDE) NAD83 (CSRS).

OBSERVED REFERENCE POINTS (ORP's) DERIVED FROM GPS OBSERVATIONS USING THE PRECISE POINT POSITIONING (PPP) SERVICE UTM ZONE 18, NAD83 (CSRS).

COORDINATES TO RURAL ACCURACY PER SEC. 14 (2) OF O.REG. 216/10

POINT ID	NORTHING	EASTING
ORP 'A'	4962854.5	349306.7
ORP 'B'	4962910.5	349432.2

COORDINATES CANNOT, IN THEMSELVES, BE USED TO RE–ESTABLISH CORNERS OR BOUNDARIES SHOWN ON THIS PLAN

RADIAL SHORELINE TIES TO WATER'S EDGE (October 14, 2015)

FROM	TO	BEARING	DISTANCE
1	2	S62°11'W	113.6
RPL	3	S57°27'W	108.2
	4	S55°46'W	107.9
	5	S55°14'W	103.1
	6	S56°22'W	84.3
	7	S57°17'W	82.0
	8	S60°48'W	81.0
	9	S58°00'W	69.3
	10	S56°11'W	50.9
	11	S54°01'W	42.1
	12	S49°31'W	30.4
	13	S41°11'W	16.9
	14	S7°25'W	3.4
	15	N56°14'E	4.6
	16	N29°52'E	18.5
	17	N29°24'E	20.4
	18	N29°45'E	31.8
	19	N34°24'E	37.7
	20	N37°09'E	37.9
	21	N38°40'E	43.1

RADIAL SHORELINE TIES TO WATER'S EDGE (October 14, 2015)

FROM	TO	BEARING	DISTANCE
22	23	S15°31'E	9.4
IB	24	S37°21'E	4.4
(1165)	25	N79°03'E	5.7
	26	N74°53'E	7.4
	27	N81°59'E	8.8
	28	N42°59'E	7.6
	29	N20°56'E	5.9
	30	N33°39'W	12.1
	31	N45°18'W	22.1
	32	N63°38'W	26.2
	33	N61°43'W	38.7
	34	N68°36'W	38.5
	35	N68°36'W	40.7
	36	N65°15'W	50.0
	37	N65°20'W	56.2
	38	N63°40'W	60.2
	39	N63°31'W	64.6
	40	N61°34'W	68.3
	41	N59°43'W	69.4
	42	N58°43'W	70.3
	43	N60°15'W	73.6
	44	N58°50'W	77.9
	45	N52°06'W	83.4
	46	N49°40'W	83.8
	47	N45°52'W	88.0
	48	N44°53'W	90.6
	49	N43°10'W	90.6
	50	N39°37'W	92.4
	51	N37°59'W	93.3
	52	N35°14'W	92.1

JOB No. 15–4337 DRAWING #D15–4337

THIS PLAN WAS PREPARED FOR: MICHAEL SABOURIN

McINTOSH PERRY Surveying Inc.
3240 Drummond Con. 5A
R.R. #7
Perth, Ont.
K7H 3C9
Tel.: 613 267 6524
Fax: 613 267 7992

EXAMINED: PLAN CHECK: